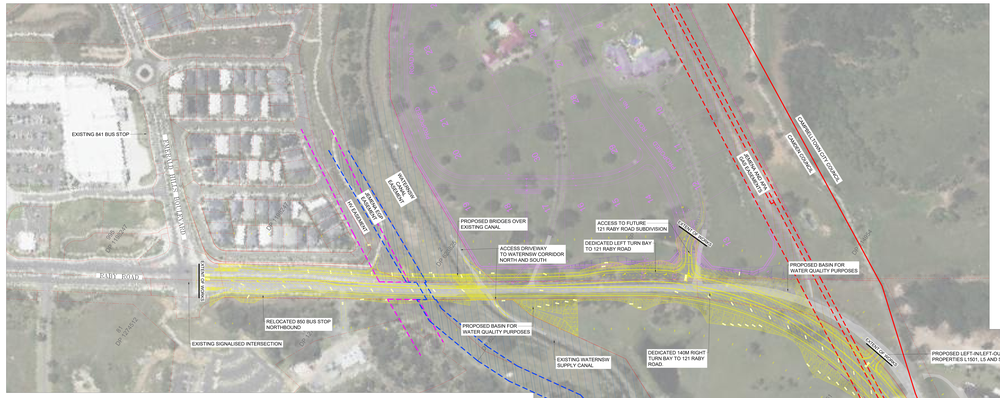

LEFT-IN LEFT-OUT ACCESS PLAN
SCALE 1:500

PROPOSED ROUNDABOUT
SCALE 1:500

JEHOVAH'S WITNESSES ACCESS
SCALE 1:500

RABY ROAD PROPOSED WORKS GENERAL PLAN
SCALE 1:1000

RIGHT TURN NOT PERMITTED

MACARTHUR GRANGE COUNTRY CLUB
SCALE 1:500

SIGNALISED INTERSECTION PLAN
SCALE 1:500

No.	Date	Description	Dr.	Ch.
04	21/04/22	ISSUE FOR INFORMATION	BLJ	HEH
03	29/04/22	ISSUE FOR INFORMATION	JHP	HEH
02	25/04/22	ISSUE FOR INFORMATION	JHP	HEH
01	07/04/22	ISSUE FOR INFORMATION	JHP	HEH

No.	Date	Description	Dr.	Ch.

SCALE 1:500: 0 5 10 20 30 m
SCALE 1:1000: 0 10 20 40 60 80 100 m
SCALE 1:500: 0 5 10 15 20 m
SCALE 1:100: 0 1 2 3 4 5 m

NOTES:
SURVEY BACKGROUND AS PER NATRIX
SURVEY FILNAME: JOB NO75 DRAWING AND CAD SERIES
ADPTM MAPS: DATED 19-AUG-2021
DATUM:
MGA2020
COORDINATES: MGA 2020

enstruct group pty ltd
Level 4, 2 Glen Street
Milsons Point NSW 2061
Australia
Telephone: (02) 8904 1444
Facsimile: (02) 8904 1446
www.enstruct.com.au
enstruct

PROJECT
RABY ROAD
REDEVELOPMENT
CAMDEN COUNCIL AND
CAMPBELLTOWN COUNCIL

TITLE
ROAD EXTENTS OF WORKS

STATUS
FOR INFORMATION ONLY

SCALE (A1)	DRAWN	CHECKED	APPROVED
1:100	JHP	HEH	HEH 25

PROJECT	PREFIX	SEQUENCE	REV
6661	LONGPLOT	04	-